IF SELF TAPPING SCREWS PENETRATE WEATHER BARRIER, THESE LOCATIONS MUST BE SEALED

#12 X 3/4" SELF DRILLING TEK SCREWS MAY BE USED WITH EXTERIOR INSULATED WALLS

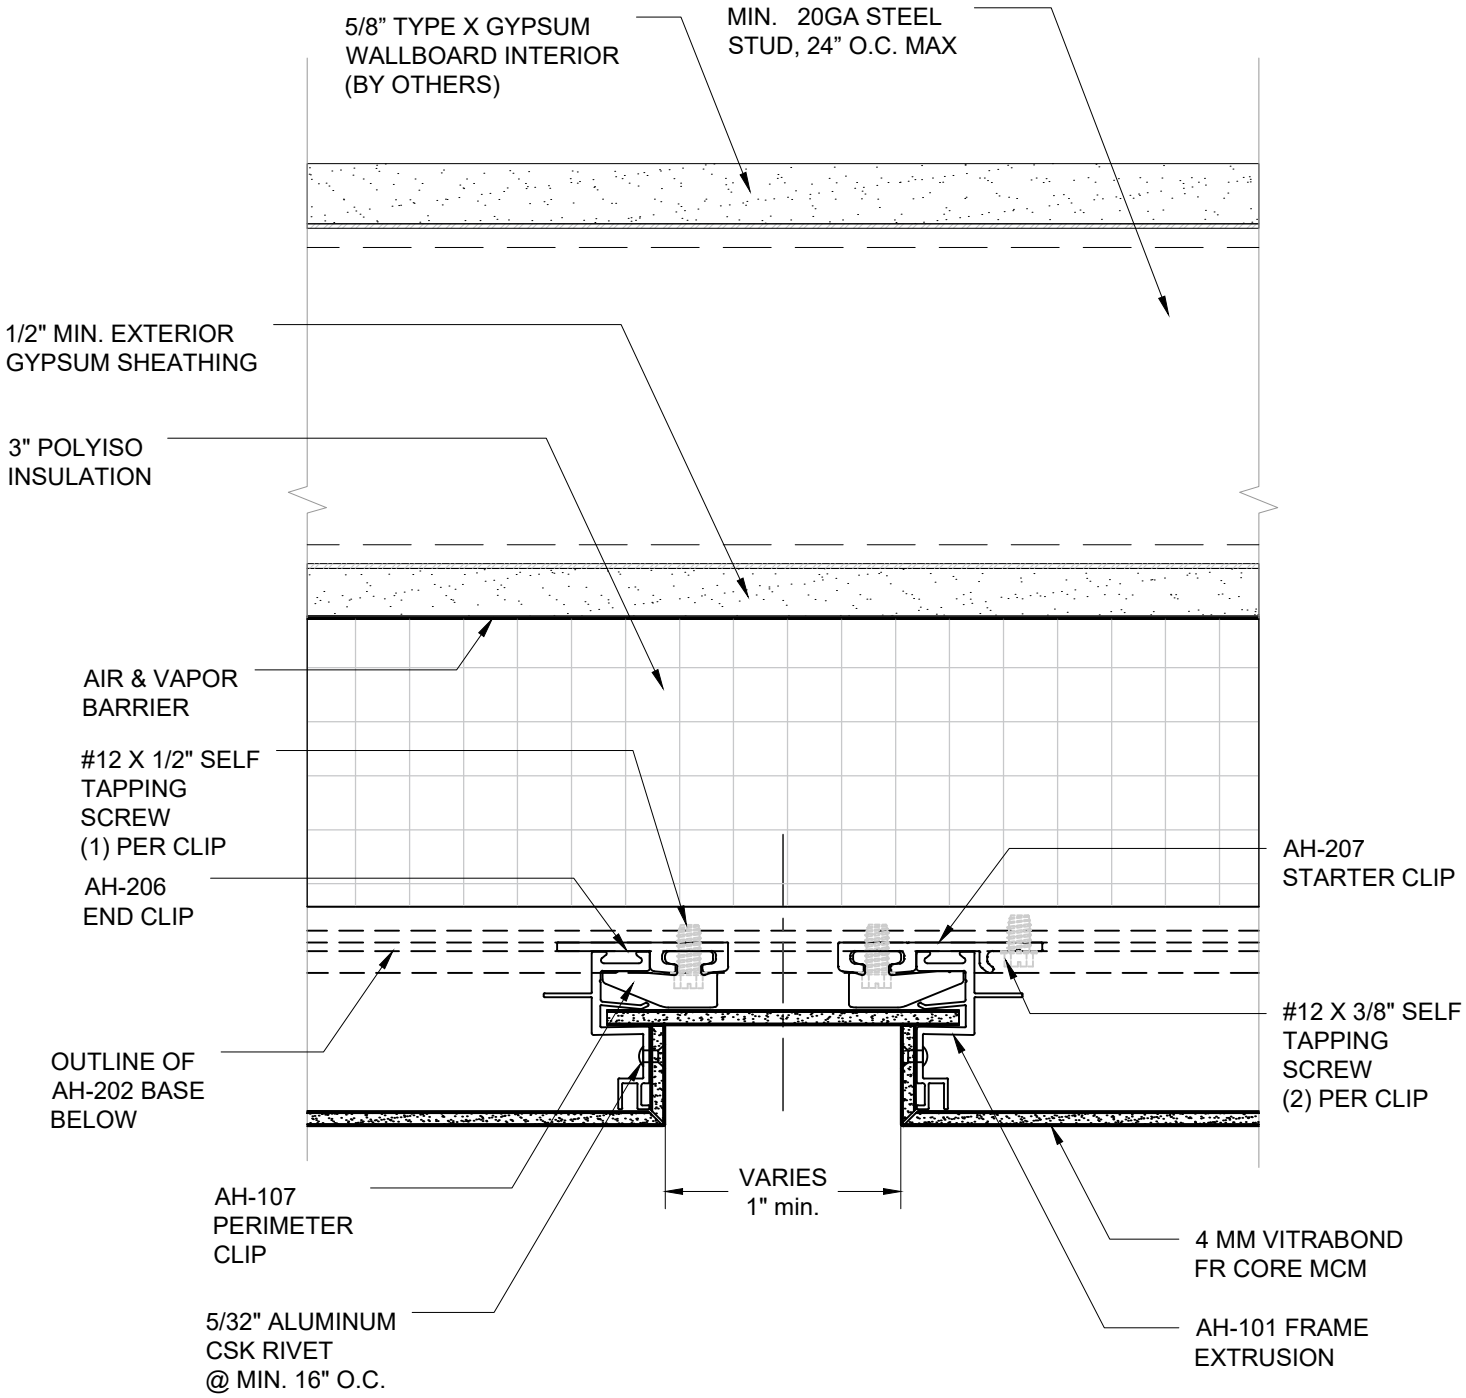


| Sheet | Drawn By | Project Number | Project |
|---|---|---|---|
| 5B | Date Drawn 02/15/2024 | DWG-01 | RAPIDWRAPCI NFPA285 COMPLIANT WALL ASSEMBLY TYPICAL FLEX ALT. VERTICAL DETAILS |
| | Revisions No ____ Date ____ No ____ Date ____ | | |

© Copyright Fairview Architectural LLC - Patented and/or Patent Pending

FAIRVIEW ARCHITECTURAL

rapidwrapCI CONTINUOUSLY INSULATED FAÇADE SYSTEM

www.fairview-na.com