IF SELF TAPPING SCREWS PENETRATE WEATHER BARRIER, THESE LOCATIONS MUST BE SEALED

#12 X 3/4" SELF DRILLING TEK SCREWS MAY BE USED WITH EXTERIOR INSULATED WALLS

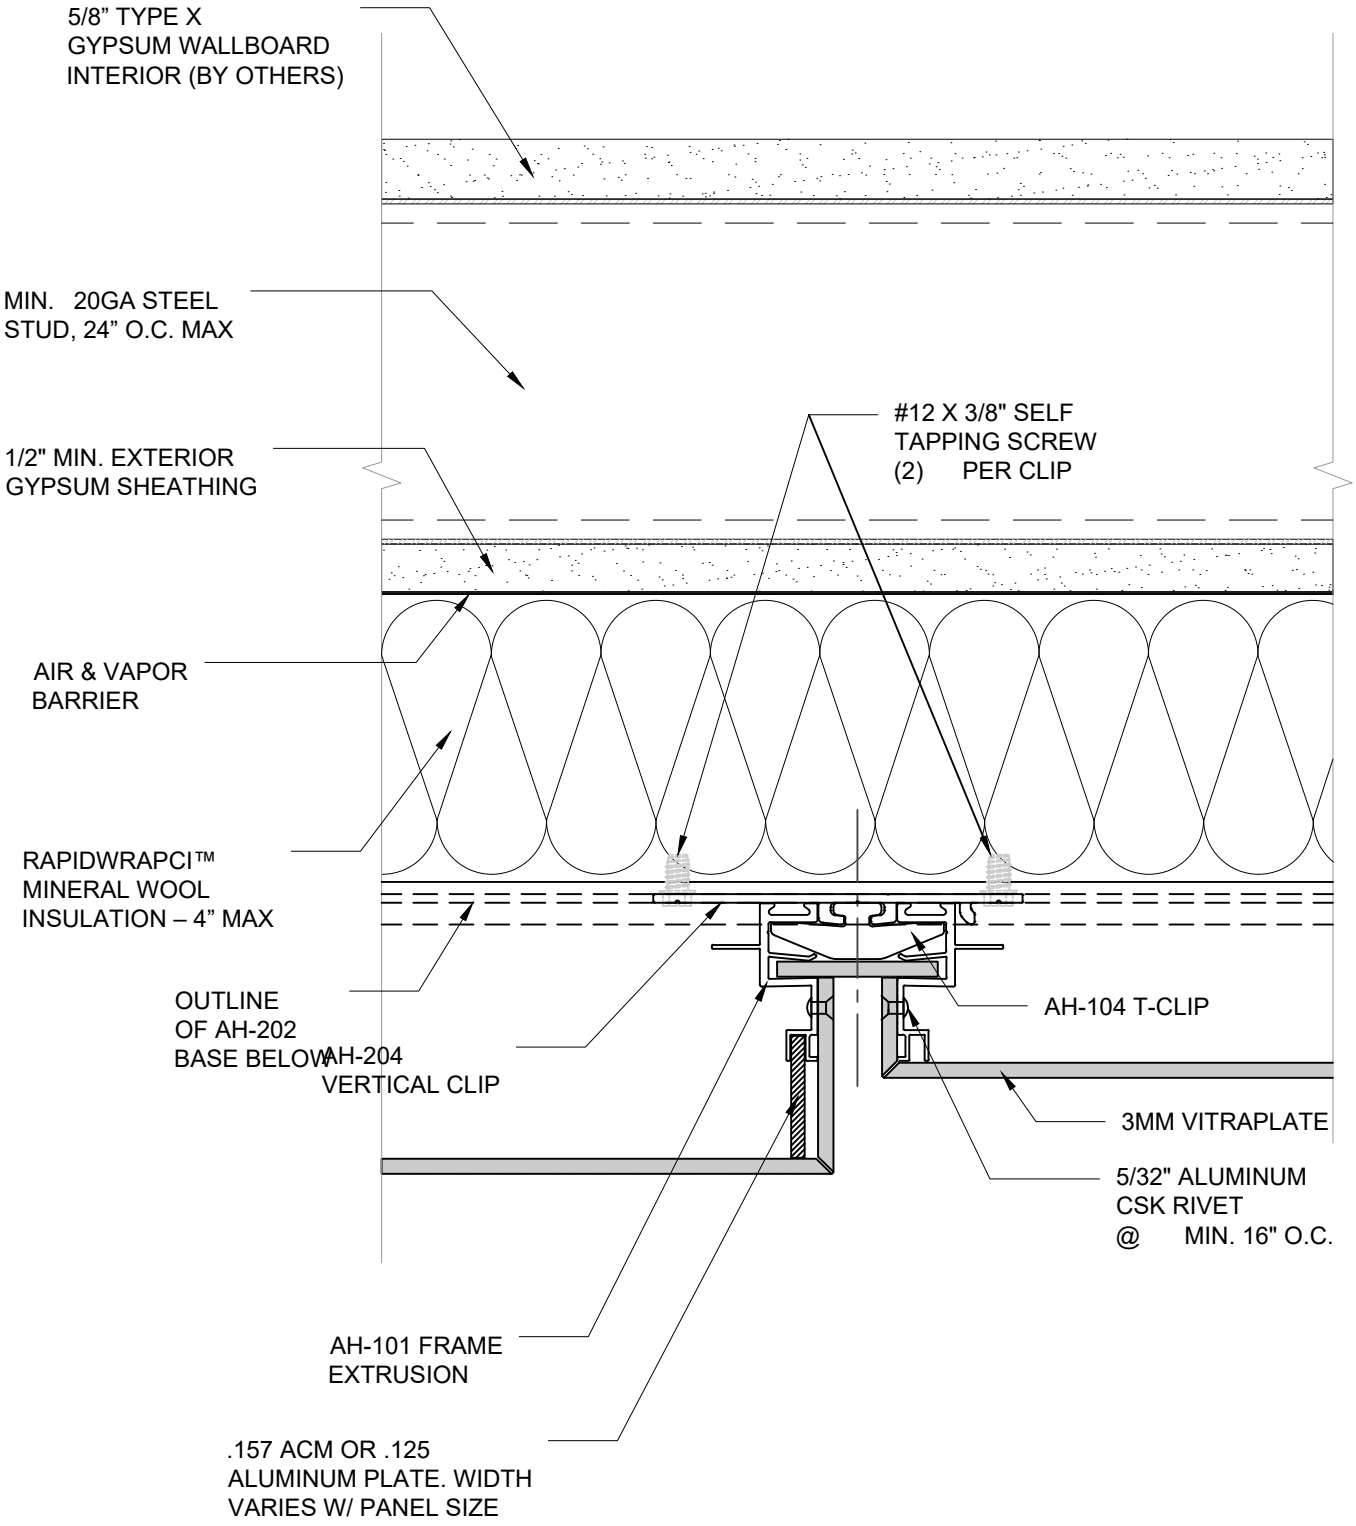

Sheet	Drawn By	Project Number	Project
12	Date Drawn 02/15/2024	DWG-01	RAPIDWRAPCI NON-COMBUSTIBLE WALL ASSEMBLY DIFF. DEPTH VERTICAL DETAIL
	Revisions No Date No Date		

© Copyright Fairview Architectural LLC - Patented and/or Patent Pending

FAIRVIEW ARCHITECTURAL

rapidwrap CI CONTINUOUSLY INSULATED FAÇADE SYSTEM

www.fairview-na.com